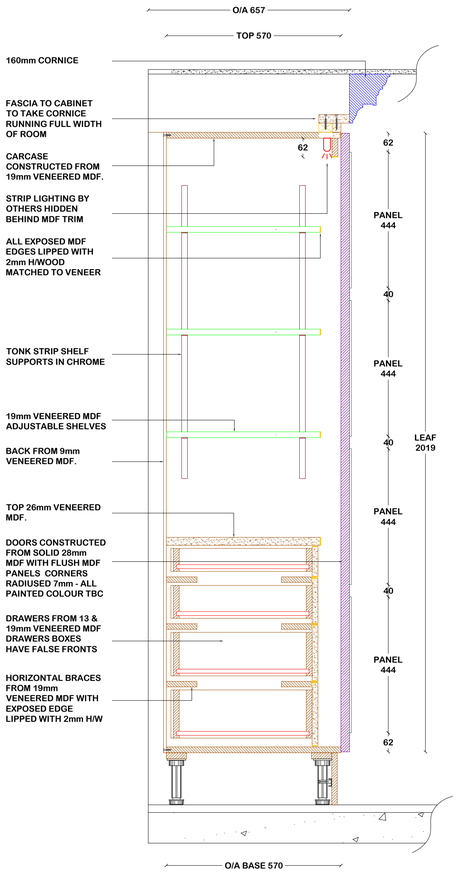

SECTION 01 DETAIL 1:10

ELEVATION 01 DETAIL 1:10

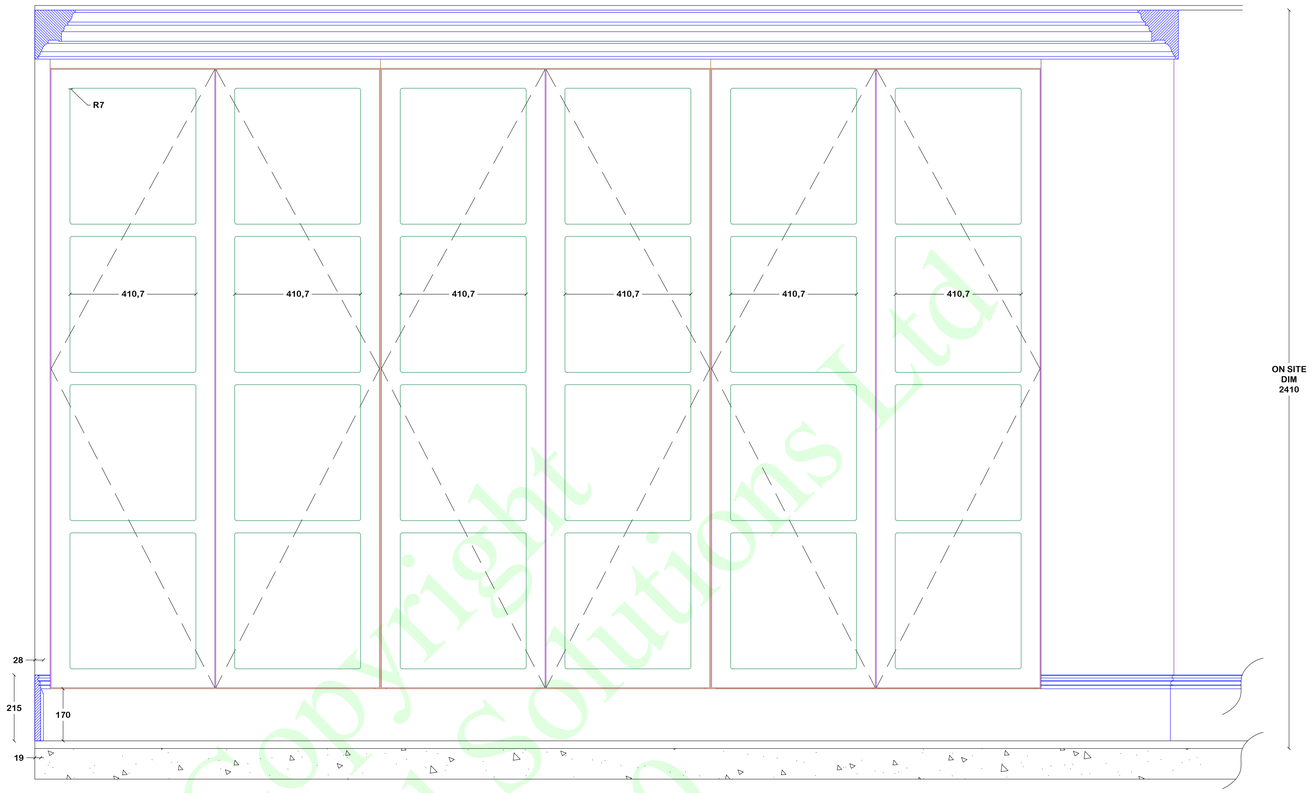

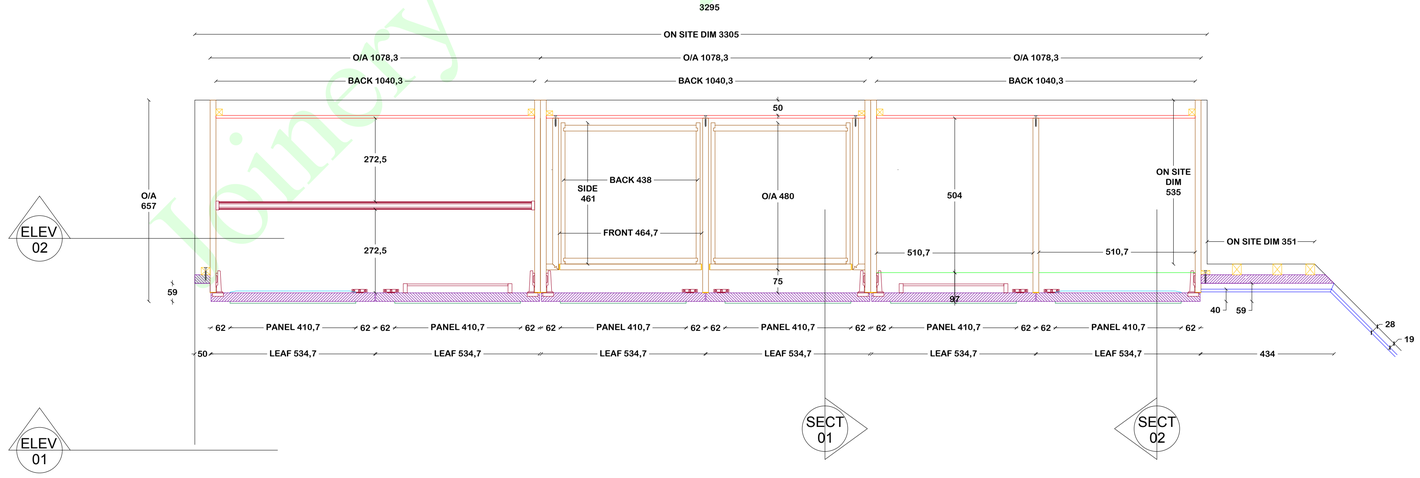

PLAN DETAIL 1:10

NOTES :

1. This drawing has been prepared to cover matters which are the requirements of the Company listed below and do not constitute a full specification of the work.
2. All dimensions, details, components, and assemblies are to be verified by the Contractor PRIOR to construction, manufacture or supply.
3. Any conflicting information, errors or omissions shown or implied on this drawing shall be referred to the Contractor PRIOR to construction or ordering of materials.
4. Do not scale this drawing.
5. This drawing is the Copyright of Joinery Cad Solutions Ltd and may not be copied in part or whole without written permission.

REVISIONS :

A. 14.10.08
FOR APPROVAL
B. 13.11.08
- PLASTIC LEGS ADDED
- SHELVES AMENDED
- PEGS REPLACED BY TONK STRIPS
- CORNICE AMENDED
- SCRIBES AMENDED
- KICKER AMENDED
- CATCHES AMENDED
- LIGHT BAFFLE AMENDED
- DOORS AMENDED

C. 20.11.08
- HANGING RAILS RE-POSITIONED

D.
E. 27.11.08
- SITE DIMENSIONS AMENDED

SPECIFICATIONS :

MATERIAL :
- BASE - 18mm PLAIN MDF
- CARCASE TOP - 19mm VENEERED MDF
- CARCASE BTM - 19mm VENEERED MDF
- CARCASE SIDES - 19mm VENEERED MDF
- CARCASE BACK - 9mm VENEERED MDF
- FASCIA - 28mm PAINTED MDF
- PLINTH - 28mm PAINTED MDF
- DOORS - BED 2 PAINTED HARDWOOD
  - BED 3,4,5 PAINTED MDF
- PANELS - BED 2 V-GROOVED MDF
  - BED 3,4,5 PAINTED 6mm MDF
- SHELVES - 19mm VENEERED MDF
- DRAWERS - 19mm VENEERED MDF
- SIDES - 13mm VENEERED MDF
- BOTTOMS - 13mm VENEERED MDF
- WALL SCRIBES - 28mm PAINTED MDF

GLAZING :
- 6mm FULL HEIGHT MIRRORS WITH CHAMFERED EDGING

HARDWARE :
- BLUM TANDEM RUNNERS TO DRAWERS
- BLUM CONCEALED HINGES
- 25mm CHROME HANGING RAILS
- CHROME TONK STRIPS
- MAGNETIC CATCHES
- HANDLES TBC
- STRIP LIGHTING (BY OTHERS)
- CHROME TIE RAILS
- 150mm PLASTIC ADJUSTABLE FEET

FINISH :
- WARDROBE DOORS PAINTED - COLOUR TBC
- PLINTHS & FASCIAS PAINTED - COLOUR TBC
- ALL VENEERED BOARDS 2 COAT CLEAR LACQUER

NOTES :
- CORNICES BY OTHERS
- SKIRTING TBC
- ALL VENEERED BOARDS EDGED WITH 2mm MATCHING HARDWOOD
- VENEER COLOUR TBC
- PAINT COLOUR TBC

CLIENT

PROJECT

TITLE
BED 5 WARDROBE DETAILS Pt1

ISSUE
CLIENT APPROVAL

JOB No			
DRAWING No	JCS1430L7		
CUT LIST No			
SCALE	1:10 @ A1		
DRAWN BY	JCS	REV	E
CHECKED BY			

© JOINERY CAD SOLUTIONS LTD 2008

Joinery Cad Solutions Ltd Copyright 2010